
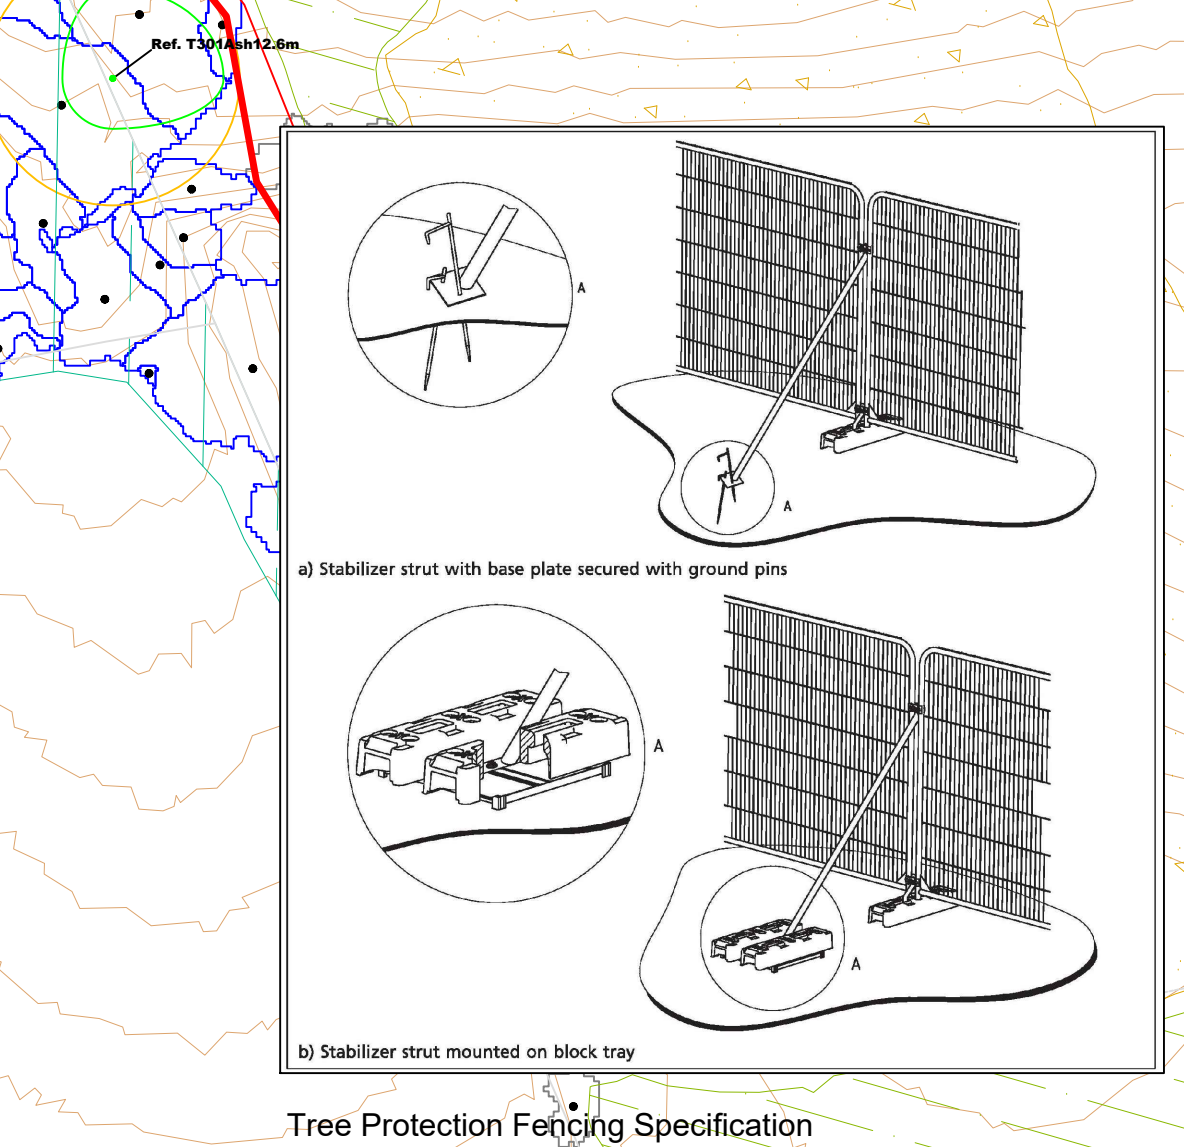
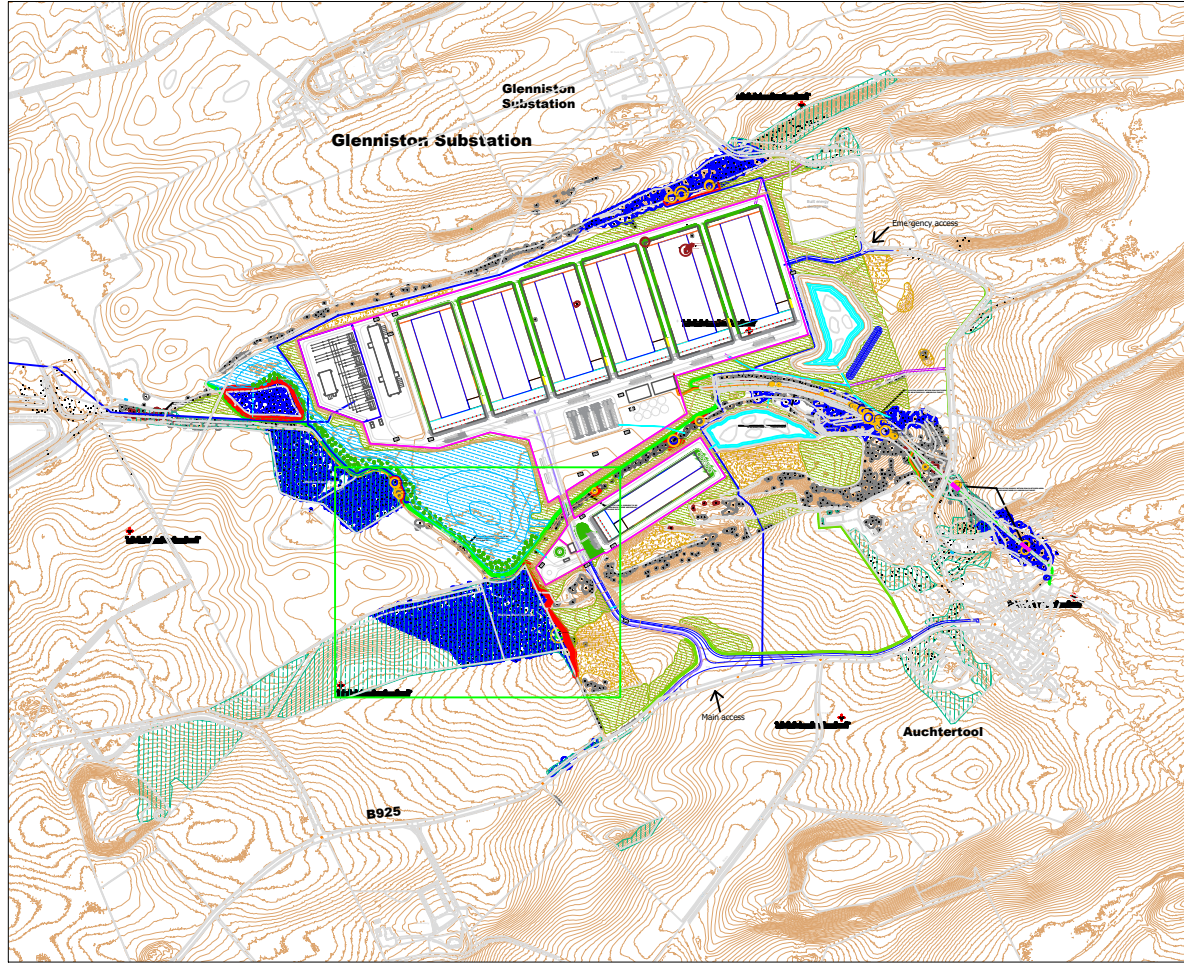


Tree Protection Plan. Rev A

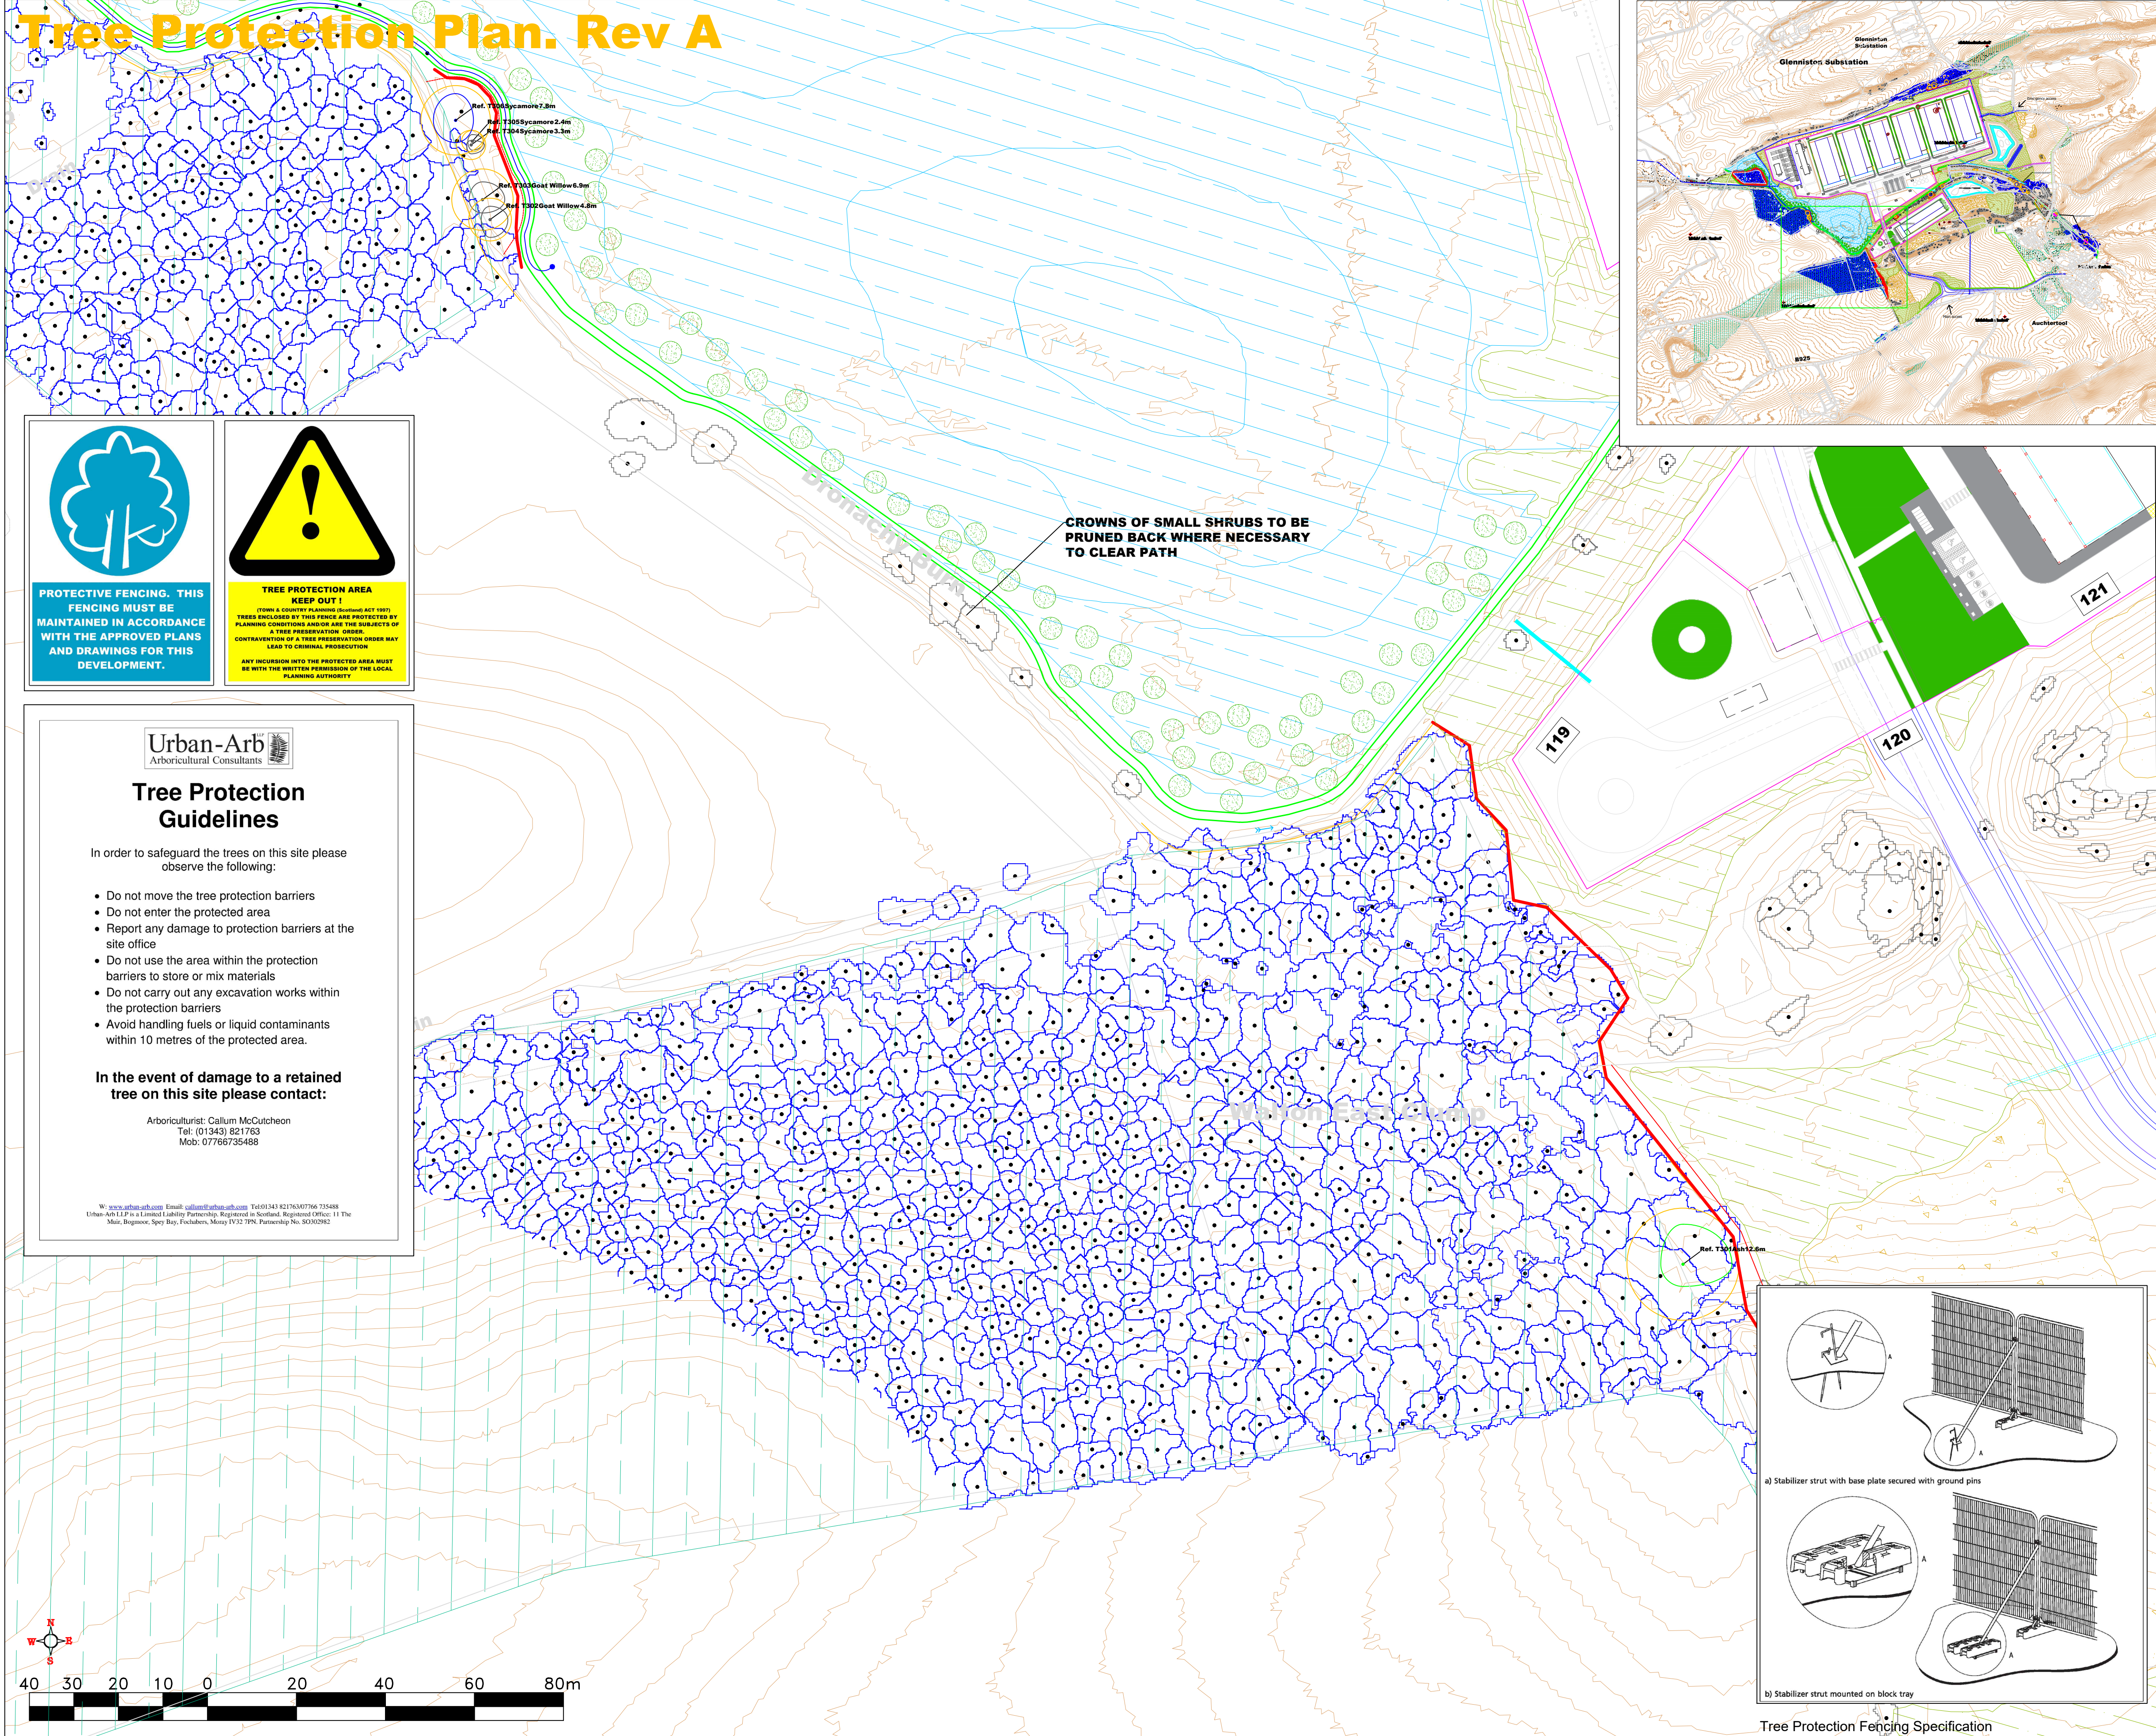

General Notes

KEY

Individual tree included in survey:

- Tree Reference, Common Name and Root Protection Area radius
- Ref: T001 Silver Birch 2.3m
- Stem
- Tree Canopy
- Root Protection Area (RPA)

Colours are in accordance with BS5837:2012 quality grading:

Red: Unsuitable for retention
Grey: Low quality
Blue: Moderate quality
Green: High quality

Root Protection Area (RPA): The minimum area around a tree deemed to contain sufficient roots and rooting volume to maintain the tree's viability, and where the protection of the roots and soil structure is treated as a priority (BS5937:2012)

National Tree Map indicating shrub/tree cover

Trees to be removed

- Ref: T001 Silver Birch 2.7m

Area of shrubs to be removed

Root damage monitoring zone (See Arboricultural Method Statement)

Tree Protection Fencing

Tree survey performed by Callum McCutcheon BSc (Hons) M.Arbor.A on 17-20.06.2025

Urban-Arb LLP
Arboricultural Consultants

No.	Revision/Issue	Date

Firm Name and Address
Urban-Arb LLP
Dolphin Cottage
11 The Muir
Bogmoor
Spey Bay
Fochabers
Moray IV32 7PN
www.urban-arb.com

QR Code

Project Name and Address
Proposed Data Centre Fife

Project	Sheet
TREE PROTECTION PLAN	
Date	
25.02.2026	002.4a
Scale	
1:750@A1	

Tree Protection Plan. Rev A



Tree Protection Guidelines

In order to safeguard the trees on this site please observe the following:

- Do not move the tree protection barriers
- Do not enter the protected area
- Report any damage to protection barriers at the site office
- Do not use the area within the protection barriers to store or mix materials
- Do not carry out any excavation works within the protection barriers
- Avoid handling fuels or liquid contaminants within 10 metres of the protected area.

In the event of damage to a retained tree on this site please contact:

Arboriculturist: Callum McCutcheon
Tel: (01343) 821763
Mob: 07766735488

W: www.urban-arb.com Email: callum@urban-arb.com Tel: 01343 821763/07766 735488
Urban-Arb LLP is a Limited Liability Partnership Registered in Scotland. Registered Office: 11 The Muir, Bogmoor, Spey Bay, Fochabers, Moray IV32 7PN. Partnership No. SC002982



PROTECTIVE FENCING. THIS FENCING MUST BE MAINTAINED IN ACCORDANCE WITH THE APPROVED PLANS AND DRAWINGS FOR THIS DEVELOPMENT.





TREE PROTECTION AREA KEEP OUT!
(TOWN & COUNTRY PLANNING (SCOTLAND) ACT 1997)
TREES ENCLOSED BY THIS FENCE ARE PROTECTED BY PLANNING CONDITIONS AND/OR ARE THE SUBJECTS OF A TREE PRESERVATION ORDER.
CONTRAVENTION OF A TREE PRESERVATION ORDER MAY LEAD TO CRIMINAL PROSECUTION.
ANY INCURSION INTO THE PROTECTED AREA MUST BE WITH THE WRITTEN PERMISSION OF THE LOCAL PLANNING AUTHORITY.

SMALL SHRUBS TO BE REMOVED UNDER ELECTRICAL LINE

Dronachy Burn

Water Flow Strip

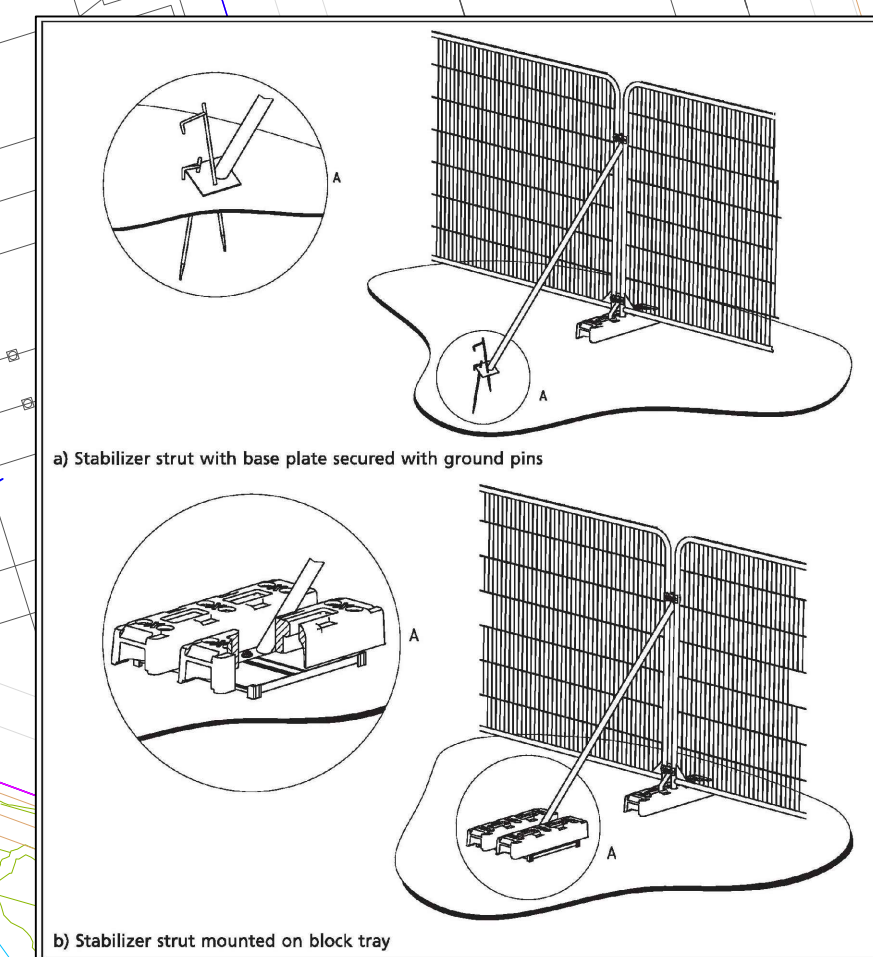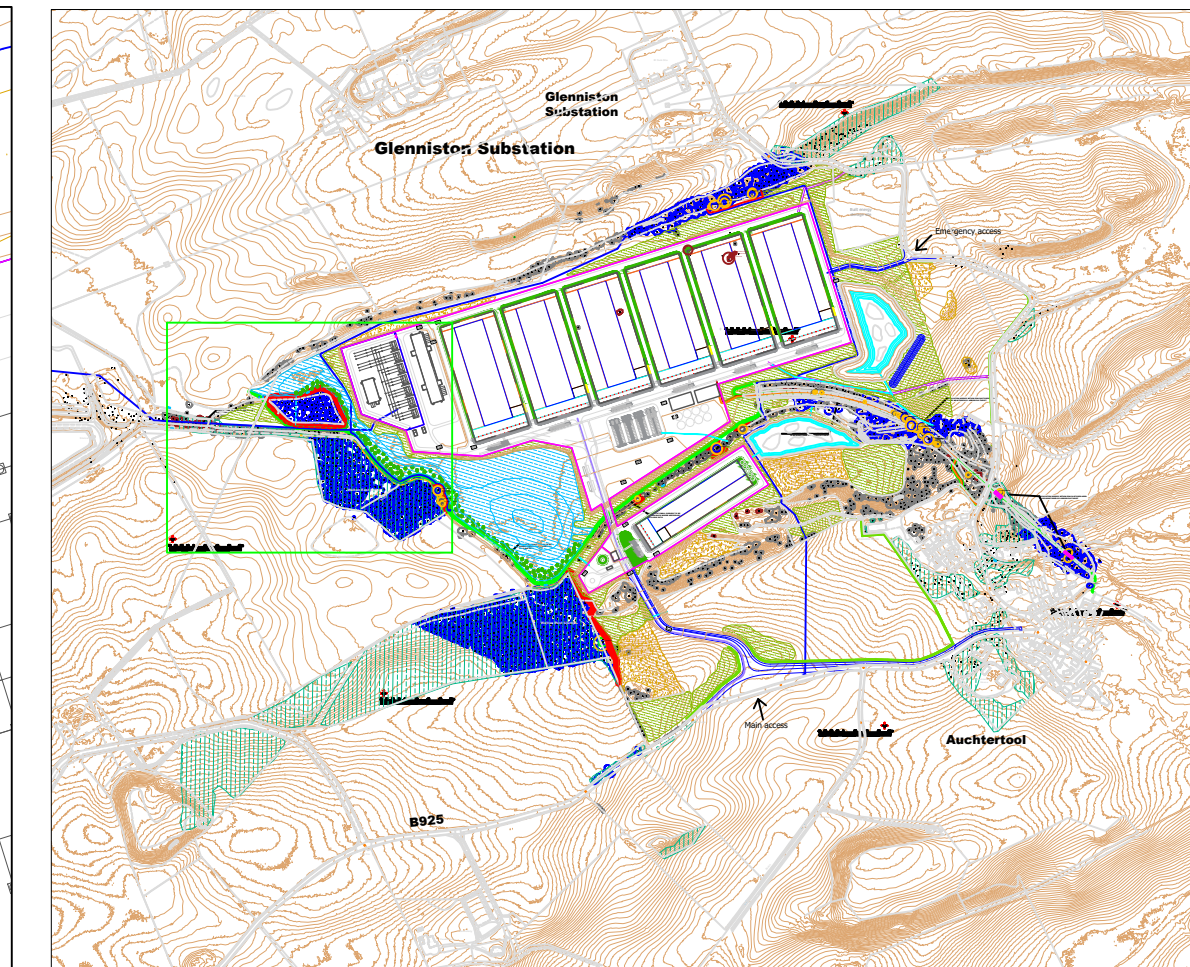


Tree Protection Fencing Specification

General Notes

KEY

Individual tree included in survey:

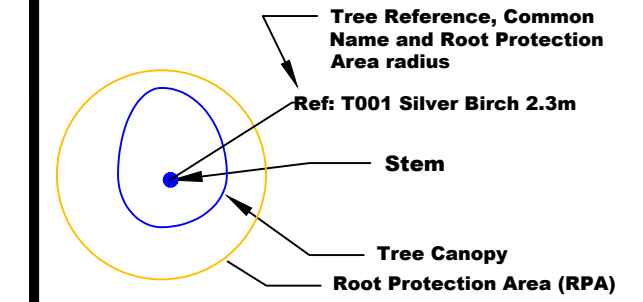

Colours are in accordance with BS5837:2012 quality grading:

Red: Unsuitable for retention
Grey: Low quality
Blue: Moderate quality
Green: High quality

Root Protection Area (RPA): The minimum area around a tree deemed to contain sufficient roots and rooting volume to maintain the tree's viability, and where the protection of the roots and soil structure is treated as a priority (BS5937:2012)



Trees to be removed



Root damage monitoring zone (See Arboricultural Method Statement)

Tree Protection Fencing

Tree survey performed by Callum McCutcheon BSc (Hons) M.Arbor.A on 17-20.06.2025



No.	Revision/Issue	Date

Firm Name and Address


Urban-Arb LLP
Dolphin Cottage
11 The Muir
Bogmoor
Spey Bay
Fochabers
Moray IV32 7PN
www.urban-arb.com



Project Name and Address

**Proposed Data Centre
Fife**

Project	Sheet
TREE PROTECTION PLAN	
Date	
25.02.2026	002.5a
Scale	
1:750@A1	

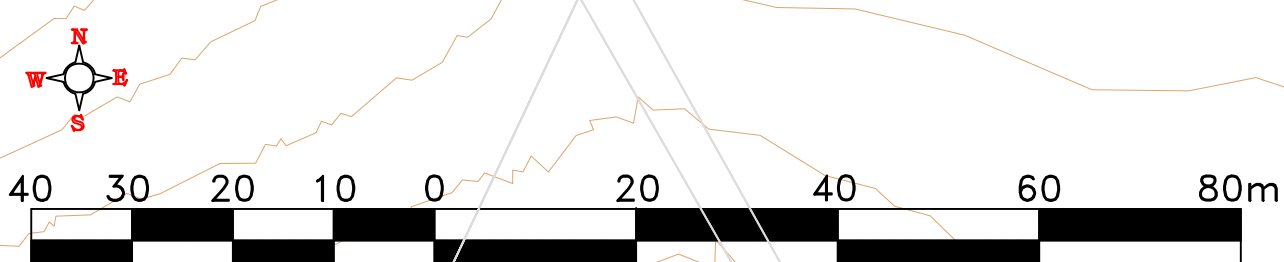

Tree Protection Plan. Rev A



Tree Protection Guidelines




In order to safeguard the trees on this site please observe the following:

- Do not move the tree protection barriers
- Do not enter the protected area
- Report any damage to protection barriers at the site office
- Do not use the area within the protection barriers to store or mix materials
- Do not carry out any excavation works within the protection barriers
- Avoid handling fuels or liquid contaminants within 10 metres of the protected area.

In the event of damage to a retained tree on this site please contact:


Arboriculturist: Callum McCutcheon
Tel: (01343) 821763
Mob: 07766735488

W: www.urban-arb.com Email: callum@urban-arb.com Tel: (01343) 821763/07766 735488
Urban-Arb LLP is a Limited Liability Partnership, Registered in Scotland, Registered Office: 11 The Muir, Bogmoor, Spey Bay, Fochabers, Moray IV32 7PN Partnership No. SC002082

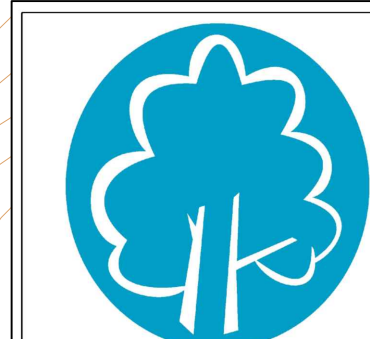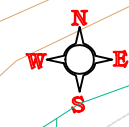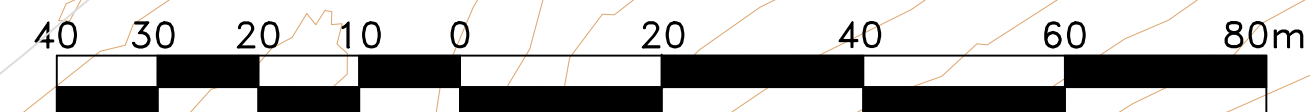

KEY

Individual tree included in survey:

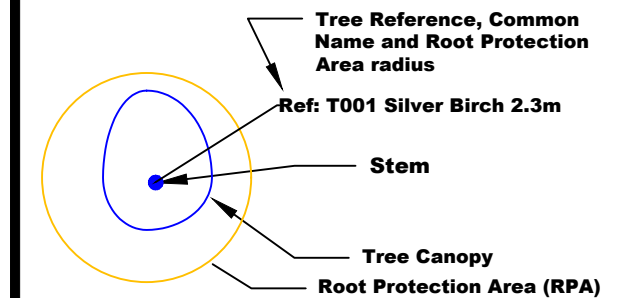


Colours are in accordance with BS5837:2012 quality grading:

Red: Unsuitable for retention
Grey: Low quality
Blue: Moderate quality
Green: High quality

Root Protection Area (RPA): The minimum area around a tree deemed to contain sufficient roots and rooting volume to maintain the tree's viability, and where the protection of the roots and soil structure is treated as a priority (BS5937:2012)



Trees to be removed

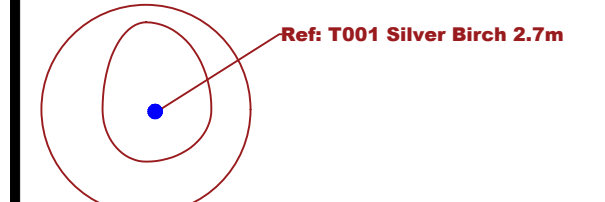

Tree Protection Fencing

Tree survey performed by Callum McCutcheon BSc (Hons) M.Arbor.A on 17-20.06.2025



No.	Revision/Issue	Date


Firm Name and Address
Urban-Arb LLP
Dolphin Cottage
11 The Muir
Bogmoor
Spey Bay
Fochabers
Moray IV32 7PN
www.urban-arb.com



Project Name and Address

**Proposed Data Centre
Fife**

Project	Sheet
TREE PROTECTION PLAN	
Date	
25.02.2026	002.6a
Scale	
1:750@A1	

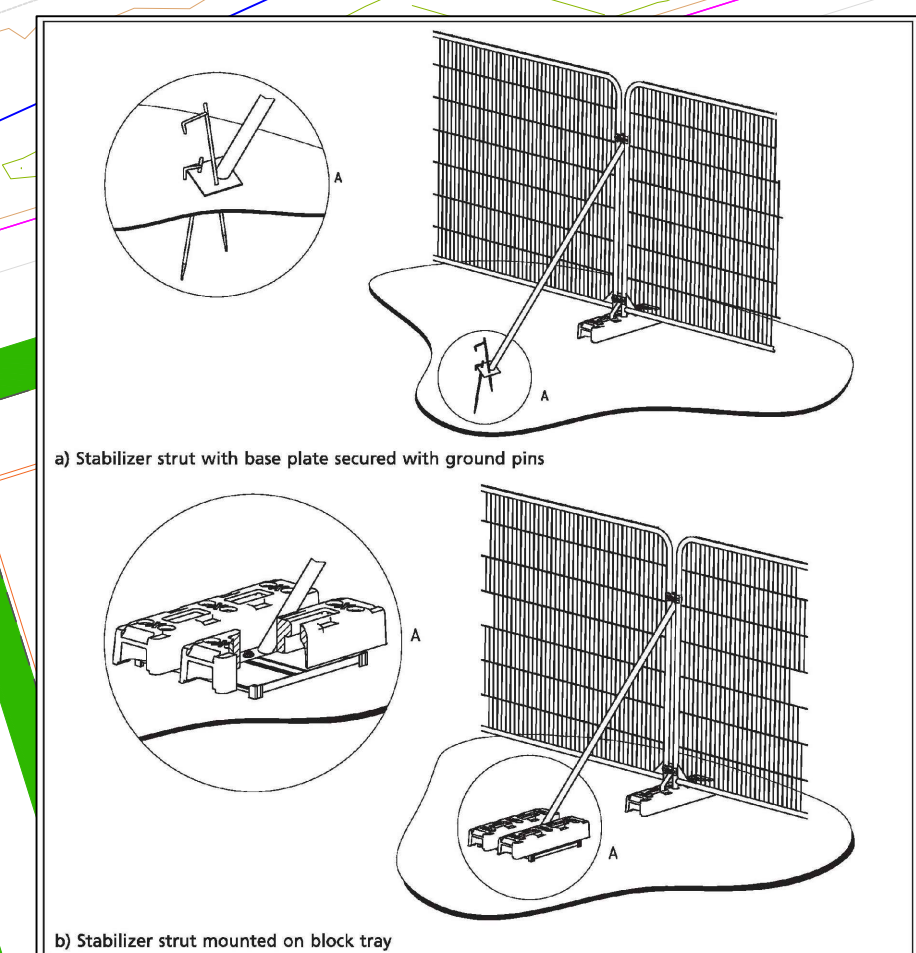

Tree Protection Fencing Specification

